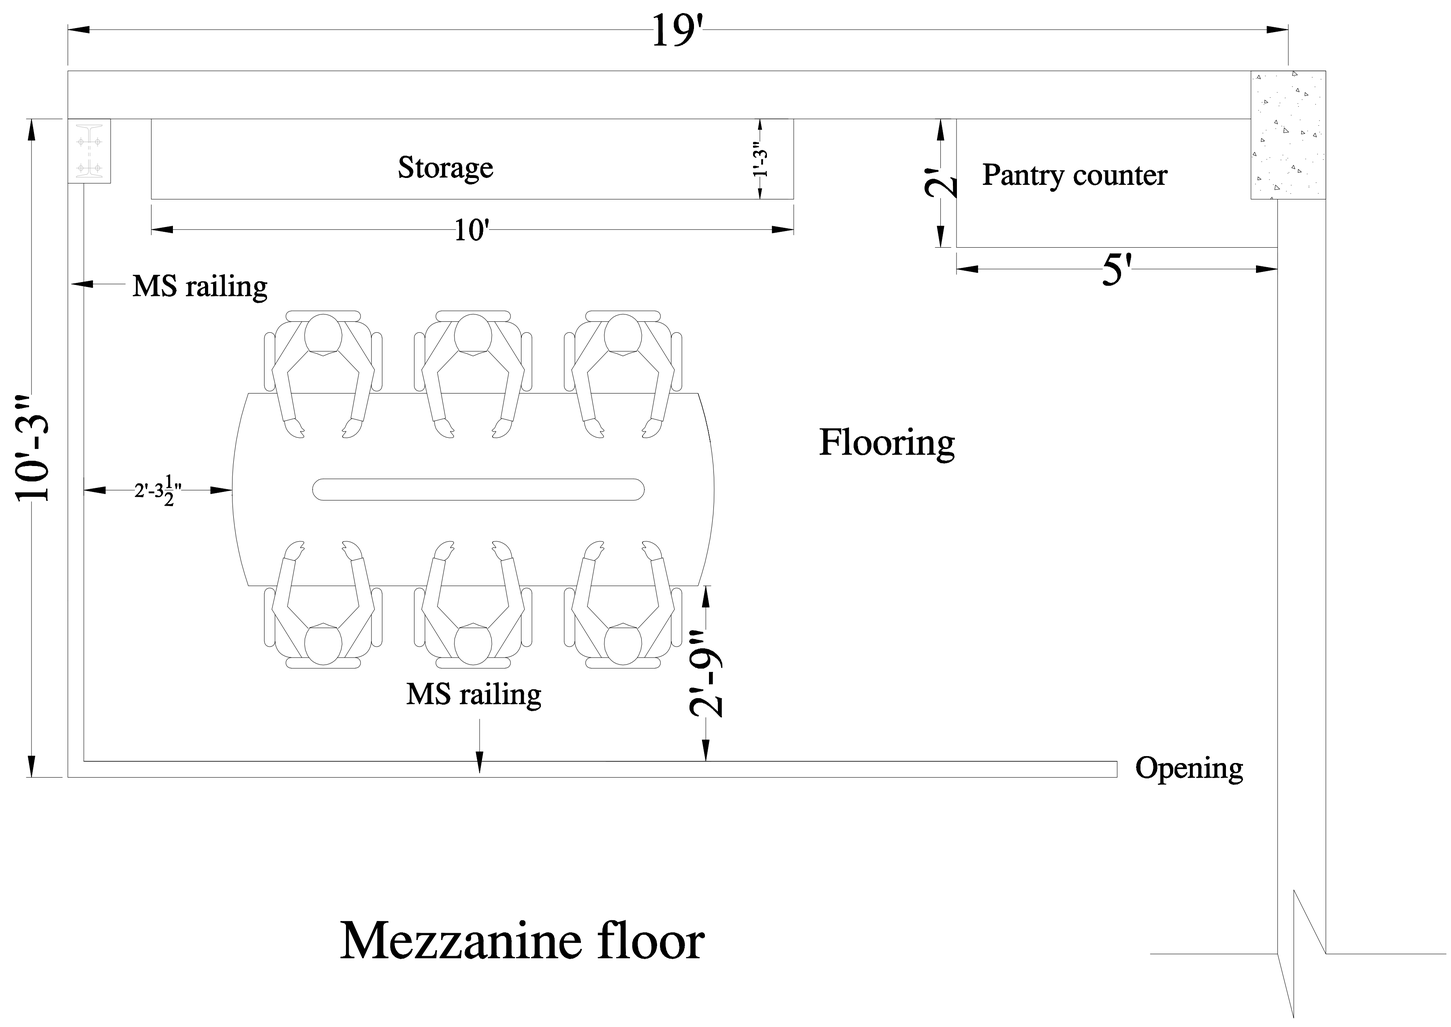

Mezzanine floor

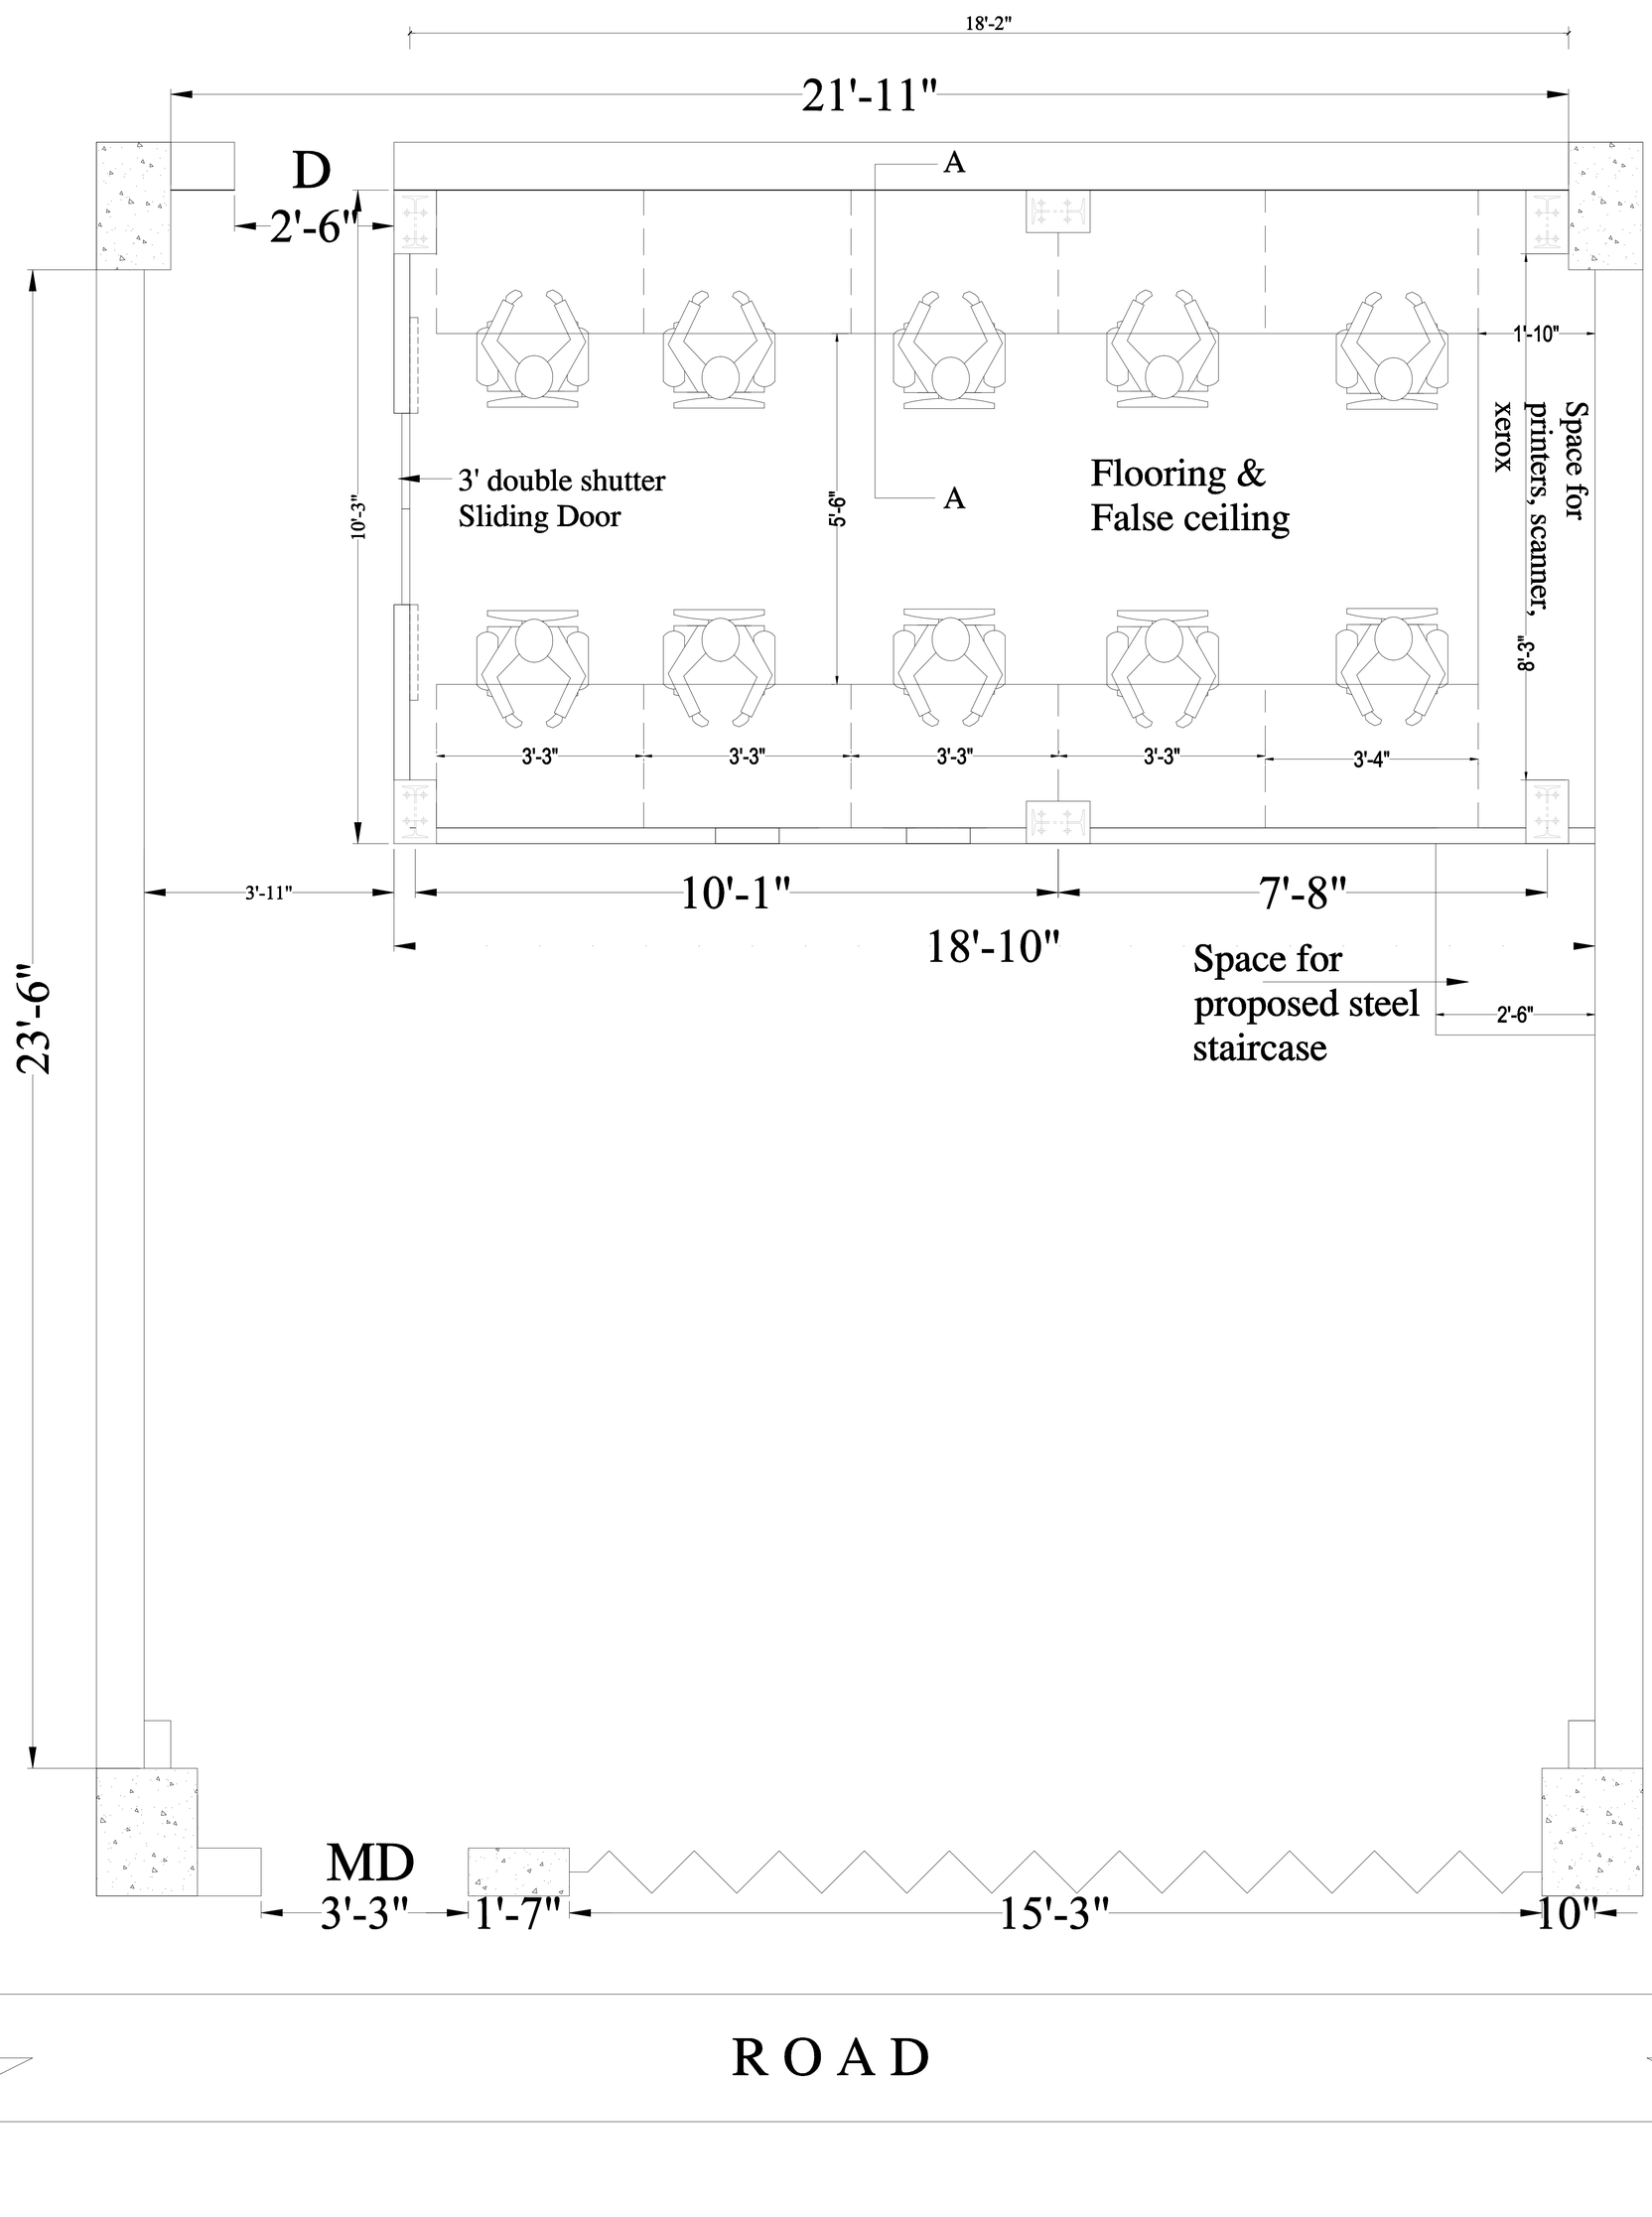

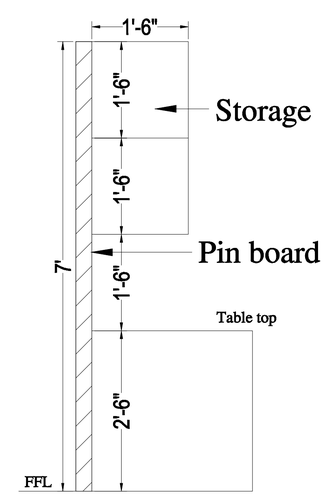

Section A-A

NOTE: 1) All Dimensions are in feet & inches
2) Do not scale the Dwg,Only written dimensions Are to be followed

AREA SPECIFICATION:

REV	DESCRIPTION	DATE

CLIENT: BALMER LAWRIE

PROJECT: BL LOGISTICS SHAMSHABAD

DWG TITLE: PROPOSED PLAN

DATE : 08-11-2016	DRAWN: MIRZA
	CHECKED: K.N.C
SCALE : N.T.S	APPROVED: K.N.C

OWNERS SIGNATURE

INDRAPRASTA CONSULTANTS
STRUCTURAL ENGINEERS, ARCHITECTS, INTERIOR DESIGNERS
810, 2nd floor, Flat # 302, Rd. # 2, Castle Hills, Masab tank, Hyderabad.
Phone No. 23535442, 91772-25598.
E-Mail :chandrashekaran.kn@gmail.com